




Elevation A

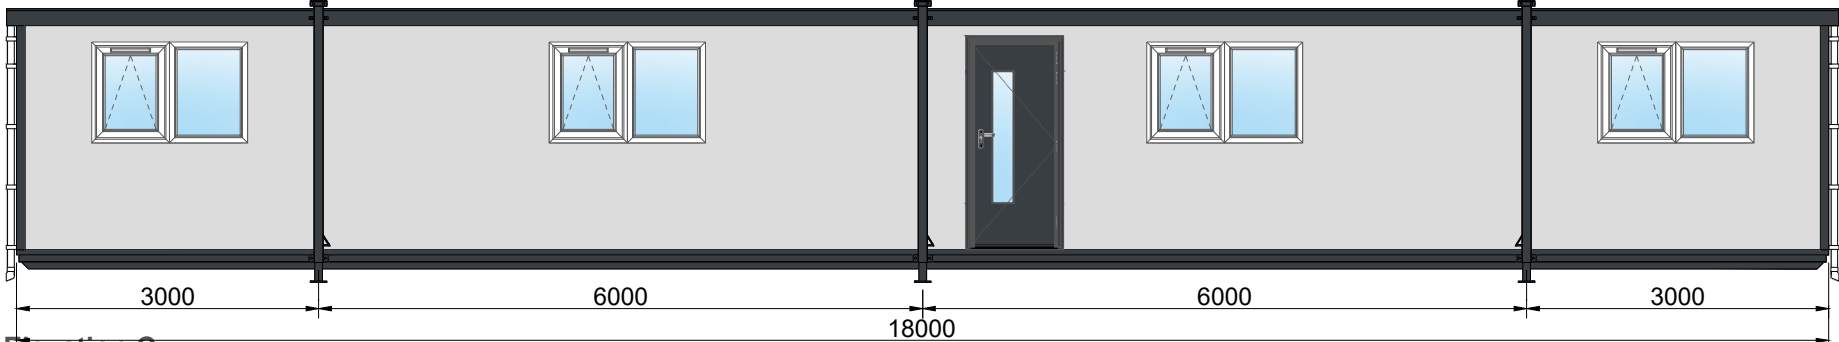



Elevation C

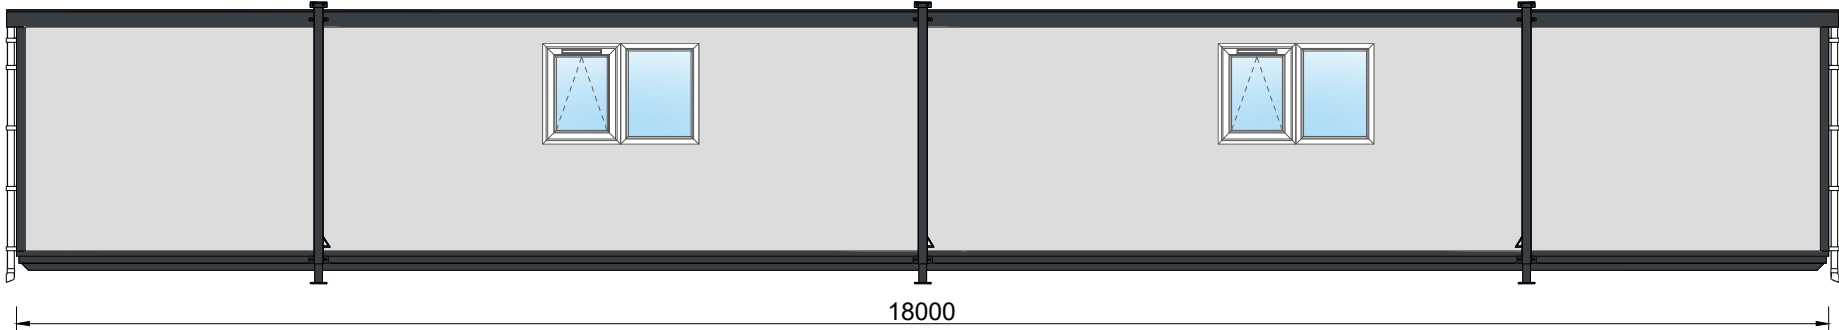

Elevation B

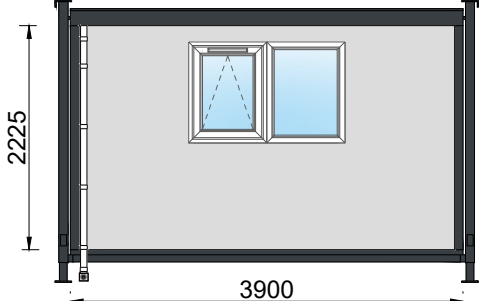

Elevation D

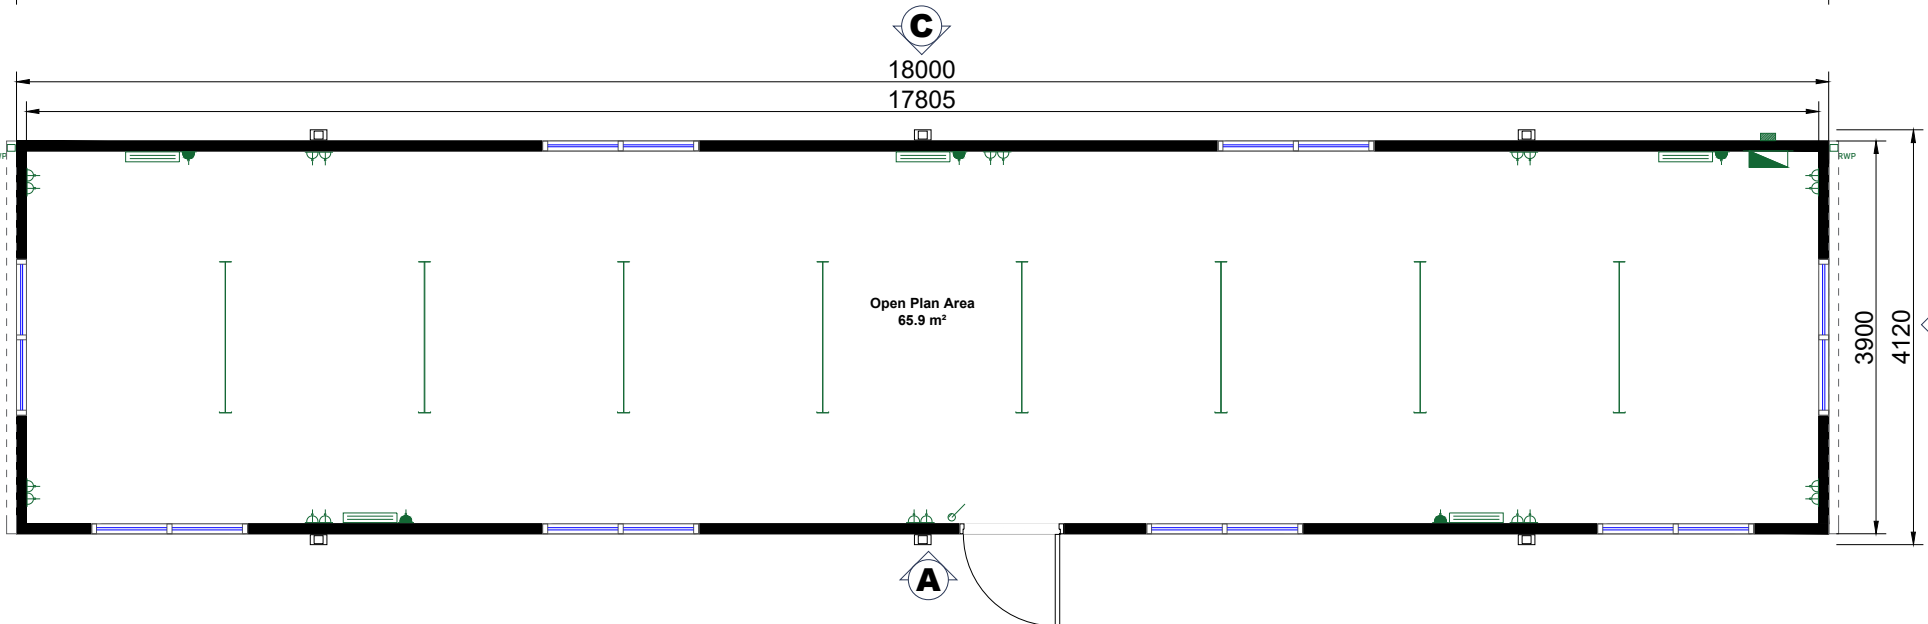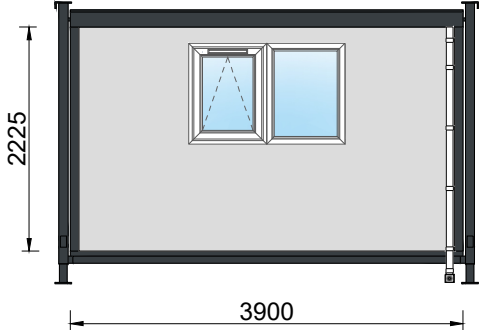

60' x 13' (18.0m x 3.9m) Portable Cabin

Drawing Legend

Electrical

- Distribution Board
- Electrical Inlet
- Double Socket (450mm AFFL)
- Lightswitch (1200 AFFL)

Heating

- Panel Heater

Lighting

- L.E.D Batten Light

Water

- Rain Water Pipe

Drawing for Illustration Purposes

Rev	Description	Date	By

Building Specification

Main Body: Goosewing Grey, BS10A05
Finish: Plastic Coated Steel
Fascia: Anthracite, RAL7016
Corners: Anthracite, RAL7016
Jacklegs: Anthracite, RAL7016
Door: Steel Door with Vision Panel, Anthracite RAL7016
Windows: UPVC, White
Flooring: Polyflor XL PU - Flint, 3720

PBS.
Portable Building Sales

Part of Wernick
Refurbished
Buildings Ltd.
Wernick
REFURBISHED BUILDINGS

CLIENT TBC			
PROJECT 60' x 13' (18.0m x 3.9m) Portable Cabin			
DRAWING Floor Plan and Elevations			
DRAWN JB	CHECKED	DATE 03/04/2025	SCALE NTS
DRAWING No. STOCK 60'x13'-PC-FP&E-STEEL			REVISION -
CONTRACT No.			

DRAWINGS ARE WERNICK'S COPYRIGHT AND MAY NOT BE REPRODUCED.
DRAWING NOT TO SCALE UNLESS SPECIFIED.
DIMENSIONS AND LAYOUT SUBJECT TO CHANGE.

Wernick
GROUP