ELEVATION A

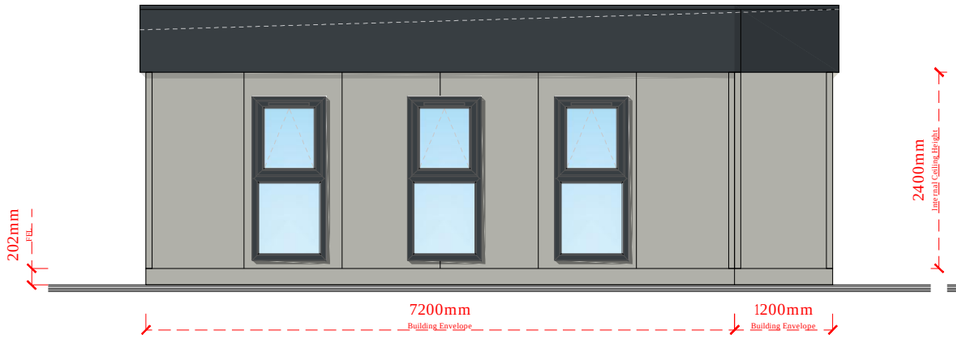

ELEVATION B

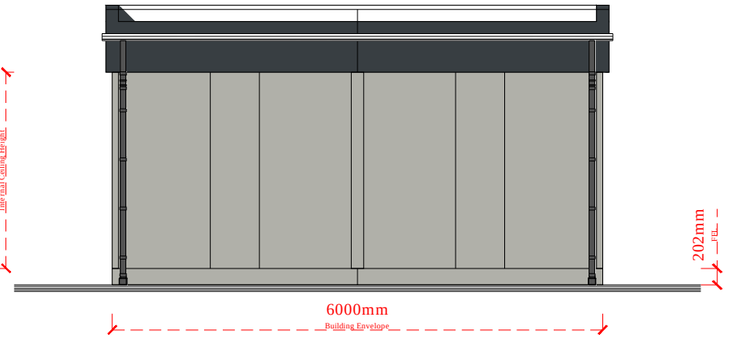

ELEVATION C

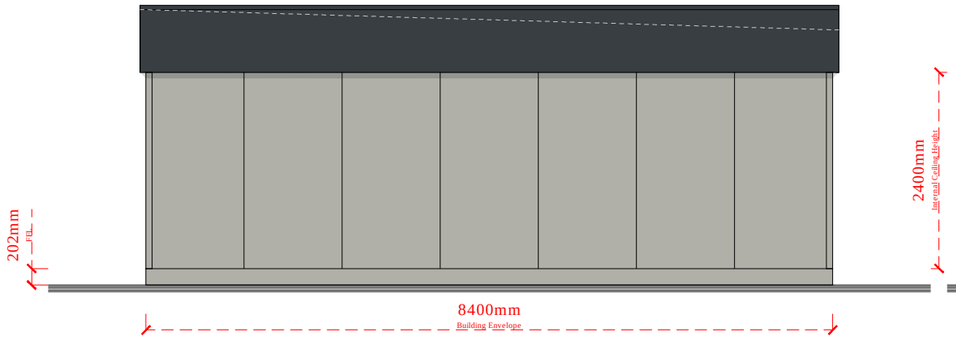

ELEVATION D

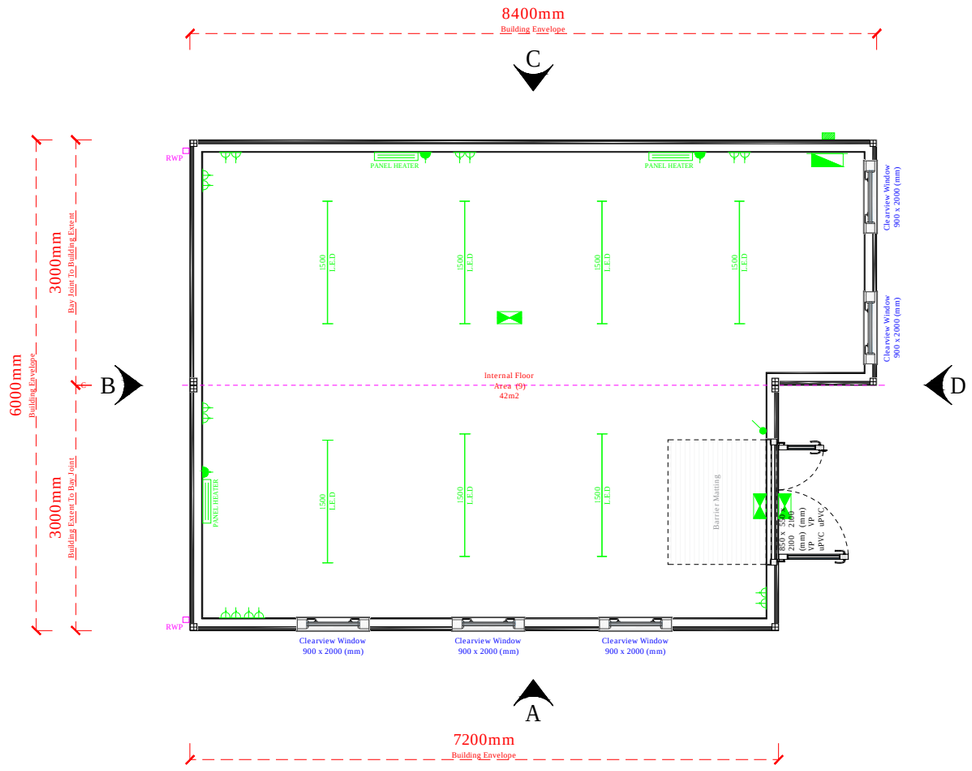

Door Schedule

External

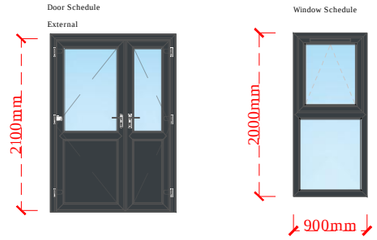

Window Schedule

Building Specification

Main Body: Goosewing Grey, 10A05
Finish: Plastic Coated Steel
Fascia: Anthracite RAL7016
Corners: Goosewing Grey, 10A05
Skirt: Goosewing Grey, 10A05

Door & Windows: Wrapped Anthracite RAL7016

RWP: Black

Flooring: TBC

Drawing Legend

- Distribution Board
- Electrical Inlet
- Single 13Amp Socket (450mm AFFL)
- Double 13Amp Socket (450mm AFFL)
- Double 13Amp Socket (1100mm AFFL)
- H/L Single Switch Fused Spur
- Below Work Top Level Single Switched Spur
- Switched Spur
- Unswitched Spur
- Telephone Outlet Socket (450mm AFFL)
- Data Point
- 20A DP Isolator
- 45A DP Isolator
- 6A Double Pole Pullswitch
- 20A Double Pole Lightswitch (1200 AFFL)
- HL Convector Heater
- Convector Heater
- Tubular Heater
- Under Sink Water Heater
- Emergency Lighting
- Internal Bulkhead Light
- 1500 FLU — Fluorescent Light With Diffuser
- 1500 CAT II — Category 2 Lighting
- 1500 L.E.D — L.E.D Tubular Lighting
- 1500 TUFF — Vapor Proof Fluorescent Light
- External Bulkhead Lighting
- Passive Infrared Sensor
- Extractor Fan
- AC — Air Conditioning Condenser
- Air Conditioning Unit
- CWP — Cold Water Point
- RWP — Rainwater Down Pipe
- Foul Outlet
- FROST STAT — Frost Thermostat

REV	DATE	DESCRIPTION	

Portable Building Sales Ltd

tel : 01482 656590 email: contact@portablebuildingsales.co.uk

Client: Stock

Project: New 2 Bay Clearview

Drawing: Plan & Elevations

Drawn By: R.W	Date: 30/06/2021	
Checked By:	Sheet: A3	Scale: 1:100
Drawing Number: PBSS2349	Rev:	Stock Reference:

This drawing is to be read in conjunction with all related drawings. Do not scale from this drawing. All dimensions must be checked and verified on site before commencing any work or producing shop drawings. The originator should be notified immediately of any discrepancy.
This drawing is copyright and remains the property of Portable Building Sales Ltd.