Elevation A

Elevation B

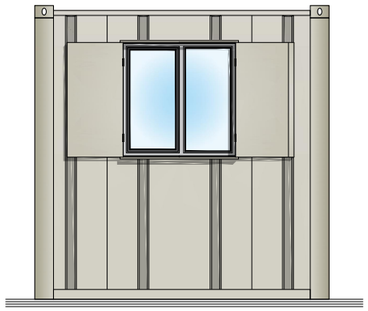

Building Specification

Main Body: Colour TBC
Finish : Corrugated Steel/Sprayed
Corners: Colour TBC
Jacklegs: Intergrated
Door : Kirncroft, Colour TBC
(910 x 2065mm)

Windows: Aluminium Single Glazed
(915 x 915mm) C/W Steel Shutters

Flooring: (Vinyl)Colour TBC

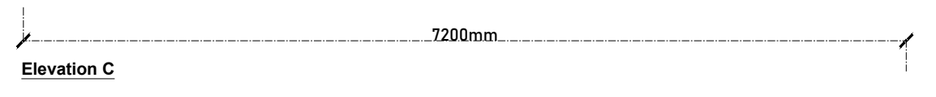

Elevation C

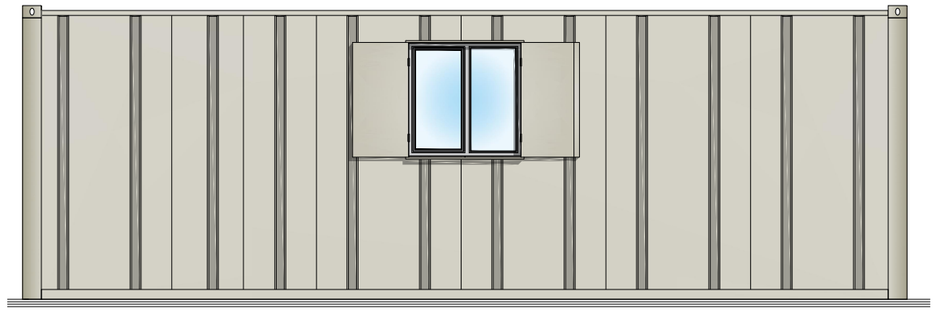

Elevation D

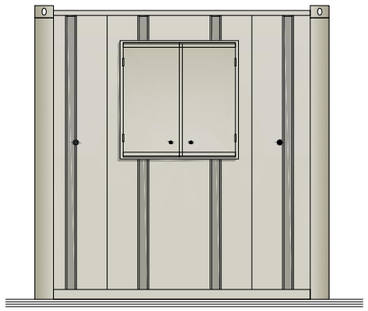

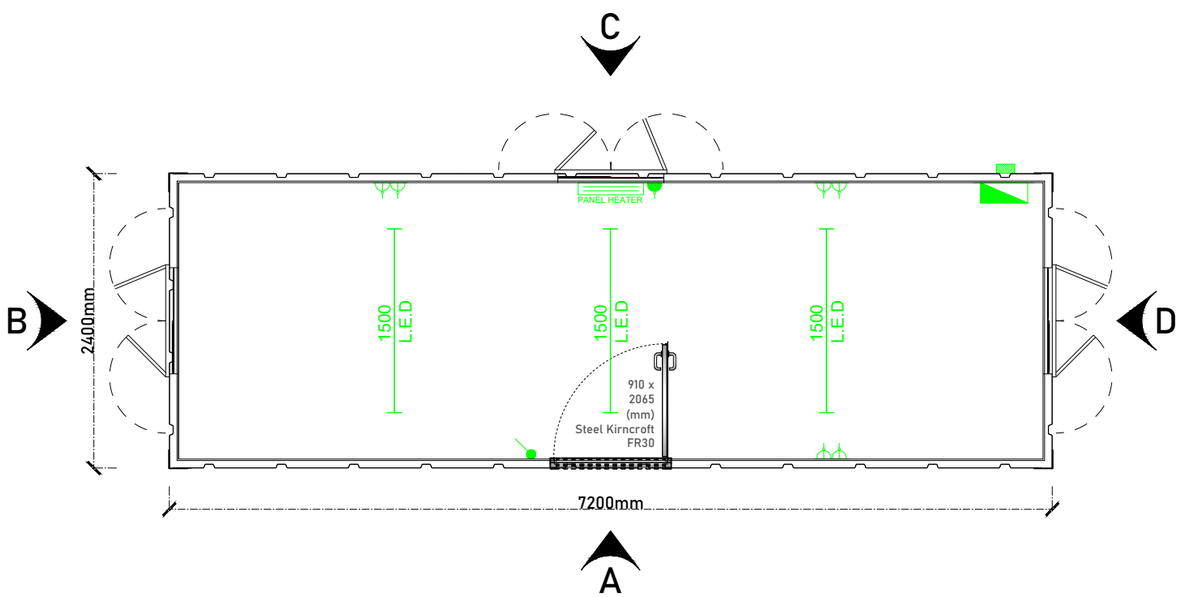

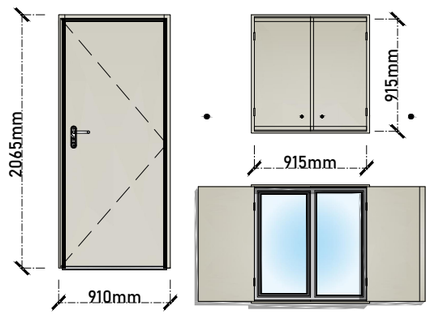

Drawing Legend

Electrical
- Distribution Board
- Electrical Inlet
- Double 13Amp Socket (450mm AFFL)
- 13A 1 Gang 1 Way Lightswitch (1200 AFFL)

Heating
- Panel Heater

Lighting
- L.E.D Batten Light

REV BY	DATE	DESCRIPTION	

Portable Building Sales Ltd
tel : 01482 656590 email: contact@portablebuildingsales.co.uk

Client:
24' x 8' (7.2m x 2.4m)

Project:
New Anti-Vandal Unit

Drawing:
Plan & Elevations

Drawn By:	Date:	
J.H	12/03/2020	
Checked By:	Sheet: A3	Scale: 1:50
Drawing Number: PBSE	Rev:	Stock Reference:

This drawing is to be read in conjunction with all related drawings. Do not scale from this drawing. All dimensions must be checked and verified on site before commencing any work or producing shop drawings. The originator should be notified immediately of any discrepancy.
This drawing is copyright and remains the property of Portable Building Sales Ltd.