Elevation A

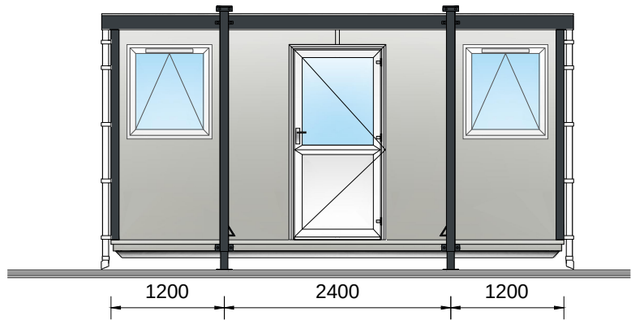

Elevation B

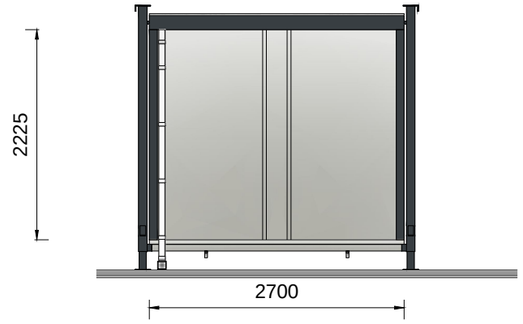

Elevation C

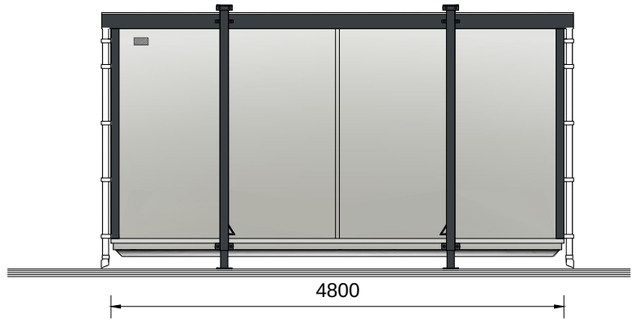

Elevation D

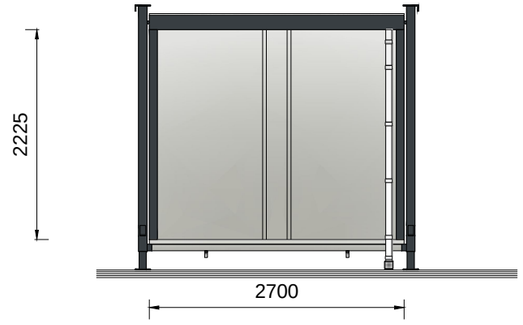

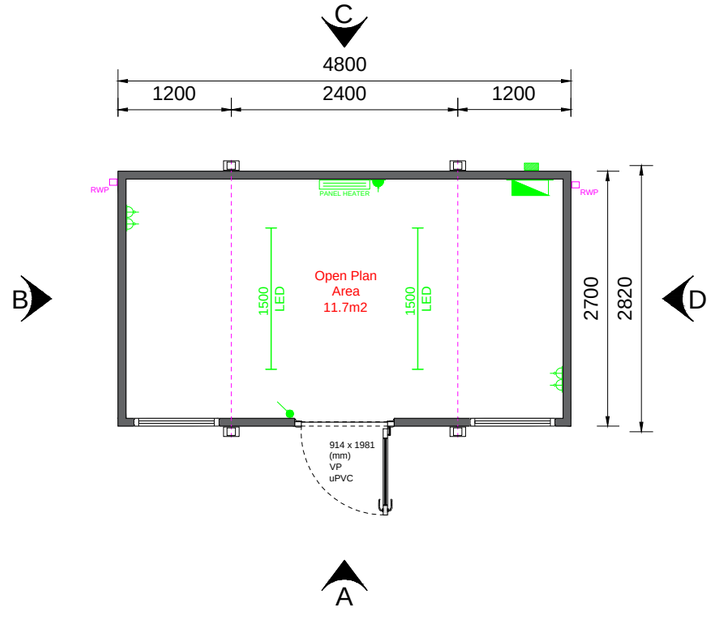

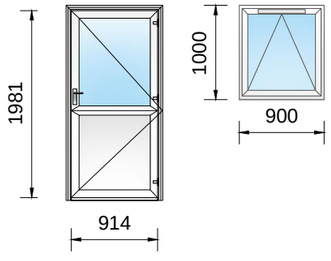

Building Specification - Timber Skid Construction

Main Body: Goosewing Grey - 10A05
Finish: Plastic Coated Steel
Fascia: Anthracite - RAL7016
Corners: Anthracite - RAL7016
Jacklegs: Anthracite - RAL7016

Door: White, uPVC

Windows: White, uPVC

RWP`s: White

Flooring: Vinyl, Polyflor XL PU, Flint, 3720

Drawing Legend

Electrical

- Distribution Board
- Electrical Inlet
- Double 13Amp Socket (450mm AFFL)
- 20A Double Pole Lightswitch (1200 AFFL)

Heating

- Panel Heater

Lighting

- L.E.D Batten Light

REV	DATE	DESCRIPTION	BY

Portable Building Sales Ltd
tel : 01482 656590 email: contact@portablebuildingsales.co.uk

Client: Stock

Project: New 16' x 9' (4.8m x 2.7m)Jackleg Cabin

Drawing: Plan & Elevations

Drawn By:	Date:	
J.H	10/08/2021	
Checked By:	Sheet: A3	Scale: 1:75
Drawing Number: PBSS2381	Rev:	Stock Reference:

This drawing is to be read in conjunction with all related drawings. Do not scale from this drawing. All dimensions must be checked and verified on site before commencing any work or producing shop drawings. The originator should be notified immediately of any discrepancy.
This drawing is copyright and remains the property of Portable Building Sales Ltd.