




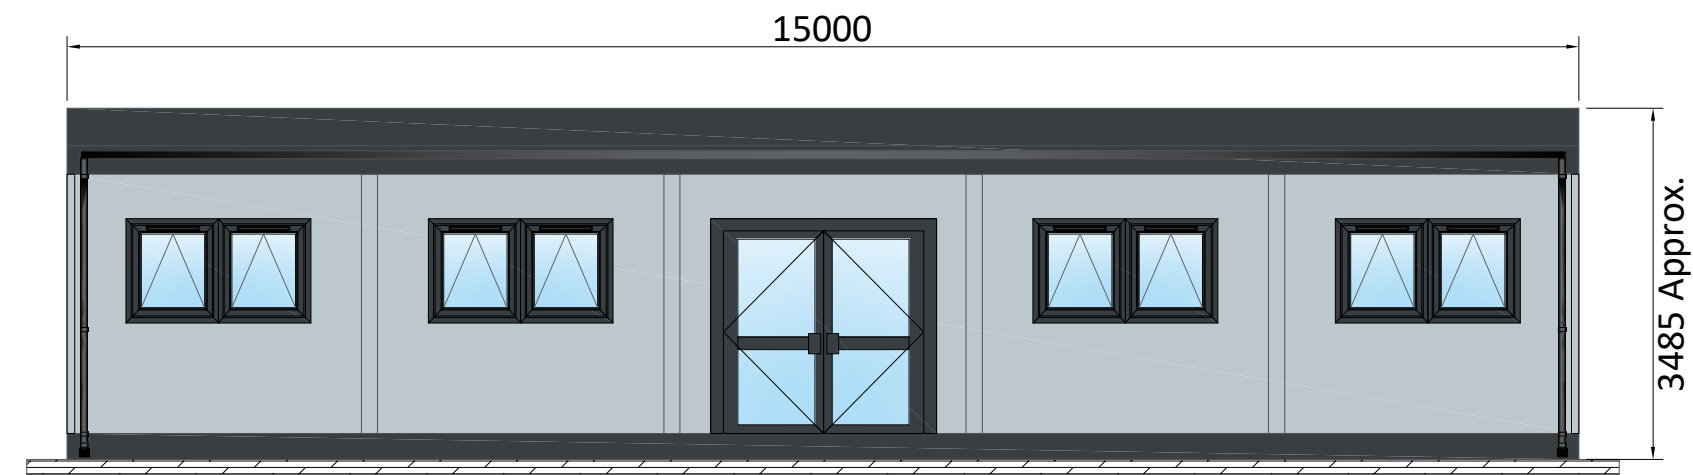


Elevation A

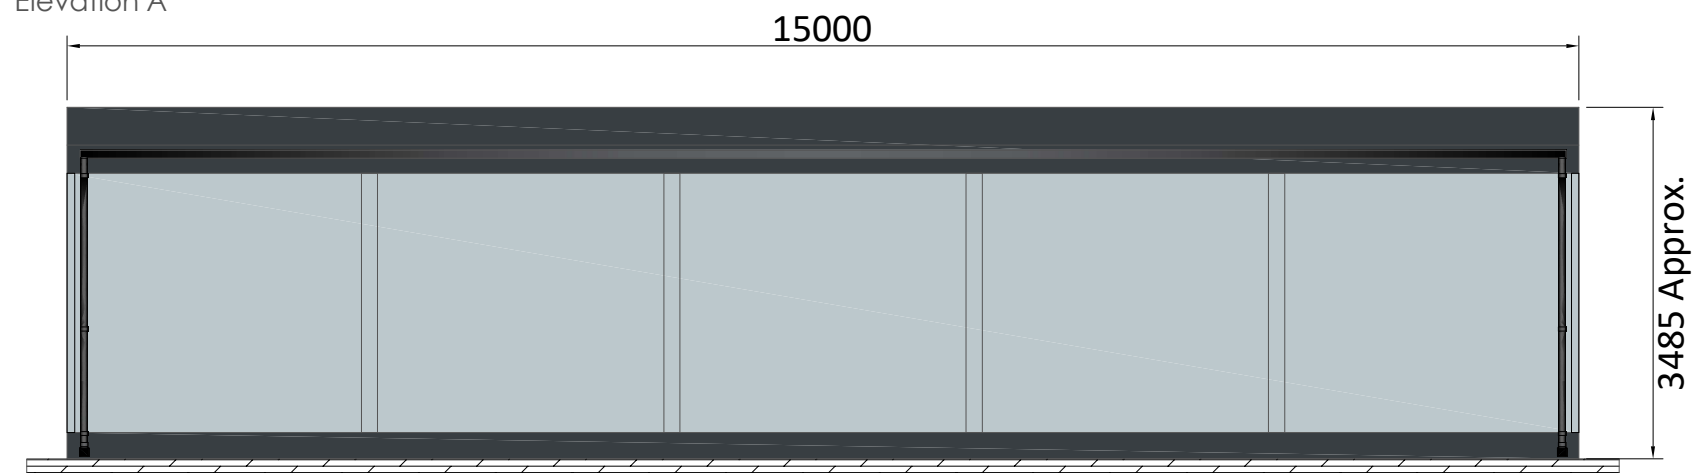


Elevation C

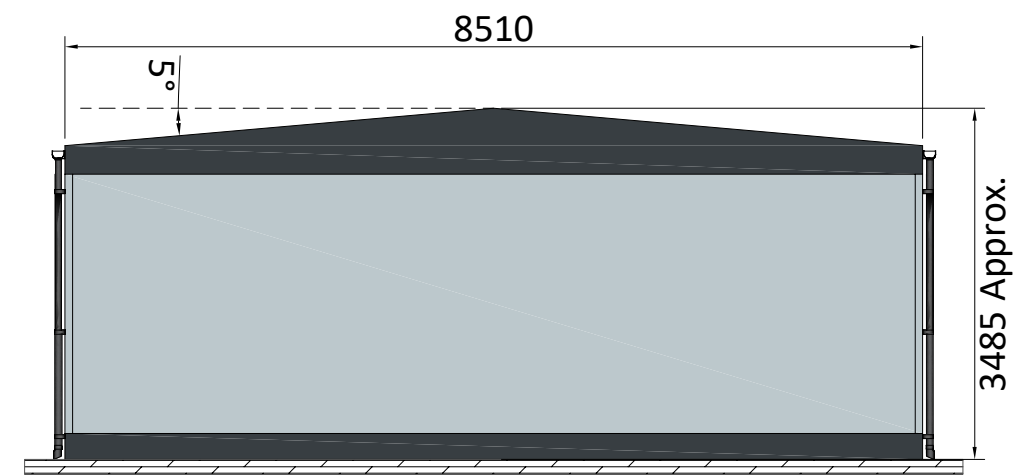

Elevation B

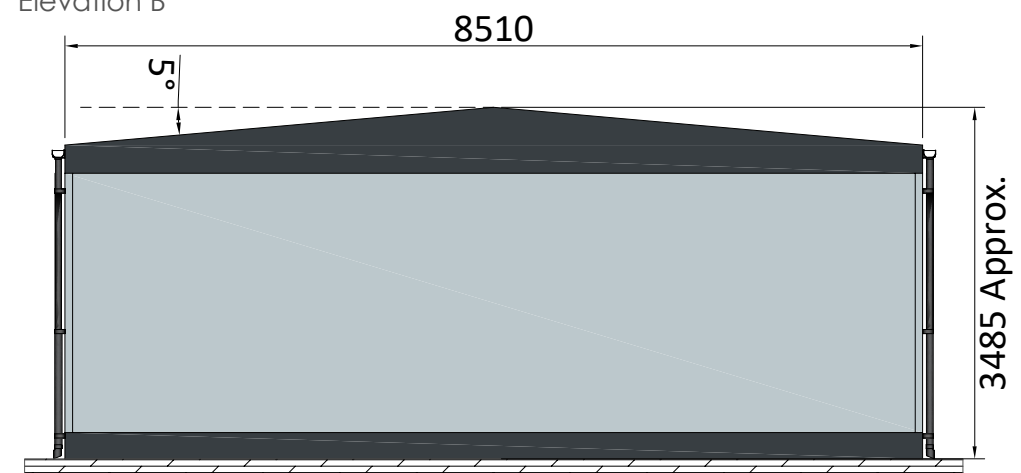

Elevation D

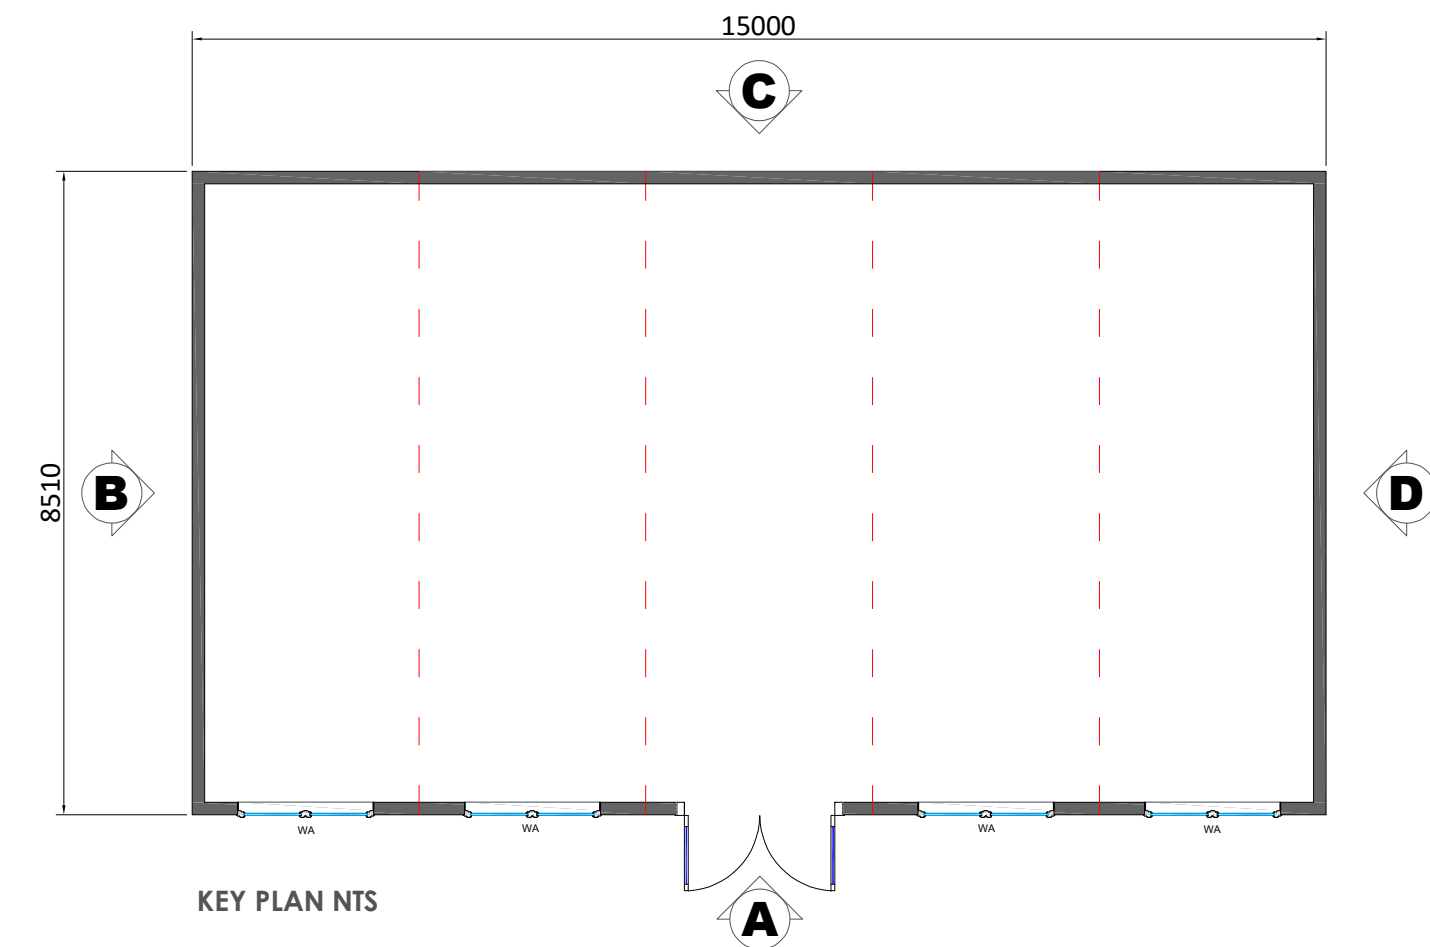

External Wall Finish
Plastisol-coated steel, Albatross

Fascia
Plastisol-coated steel, Anthracite

Building Skirt
Elevation A, B, C & D - Plastisol-coated steel,
Anthracite

Windows
UPVC frames, External colour: Anthracite
Internal colour: White

RWP
UPVC, Colour Black

- Notes:
- For illustration purposes only
 - Module sizes are indicative
 - Window and door locations may vary
 - Free standing furniture is by others

P01	First issue	12/08/26	DG
REV.	DESCRIPTION	DATE	BY
DRAWINGS ARE WERNICK'S COPYRIGHT AND MAY NOT BE REPRODUCED. DRAWING NOT TO SCALE UNLESS SPECIFIED. DIMENSIONS AND LAYOUT SUBJECT TO CHANGE. ALL DIMENSIONS ARE IN MM UNLESS OTHERWISE SPECIFIED.			

Wernick
REFURBISHED BUILDINGS

STATION LANE
SHIPTON-BY-BENINGBROUGH
YORK
YO30 1BS
01904 471481
REFURBISHED@WERNICK.CO.UK
WWW.WERNICK.CO.UK

CLIENT

PROJECT
5 Bay Stock Building

DRAWING
General Layout and Elevations

DRAWN MP	CHECKED	DATE 29/04/26	SCALE @ A3 NTS
DRAWING No. WRBE			REVISION P01
CONTRACT No.			Wernick GROUP