


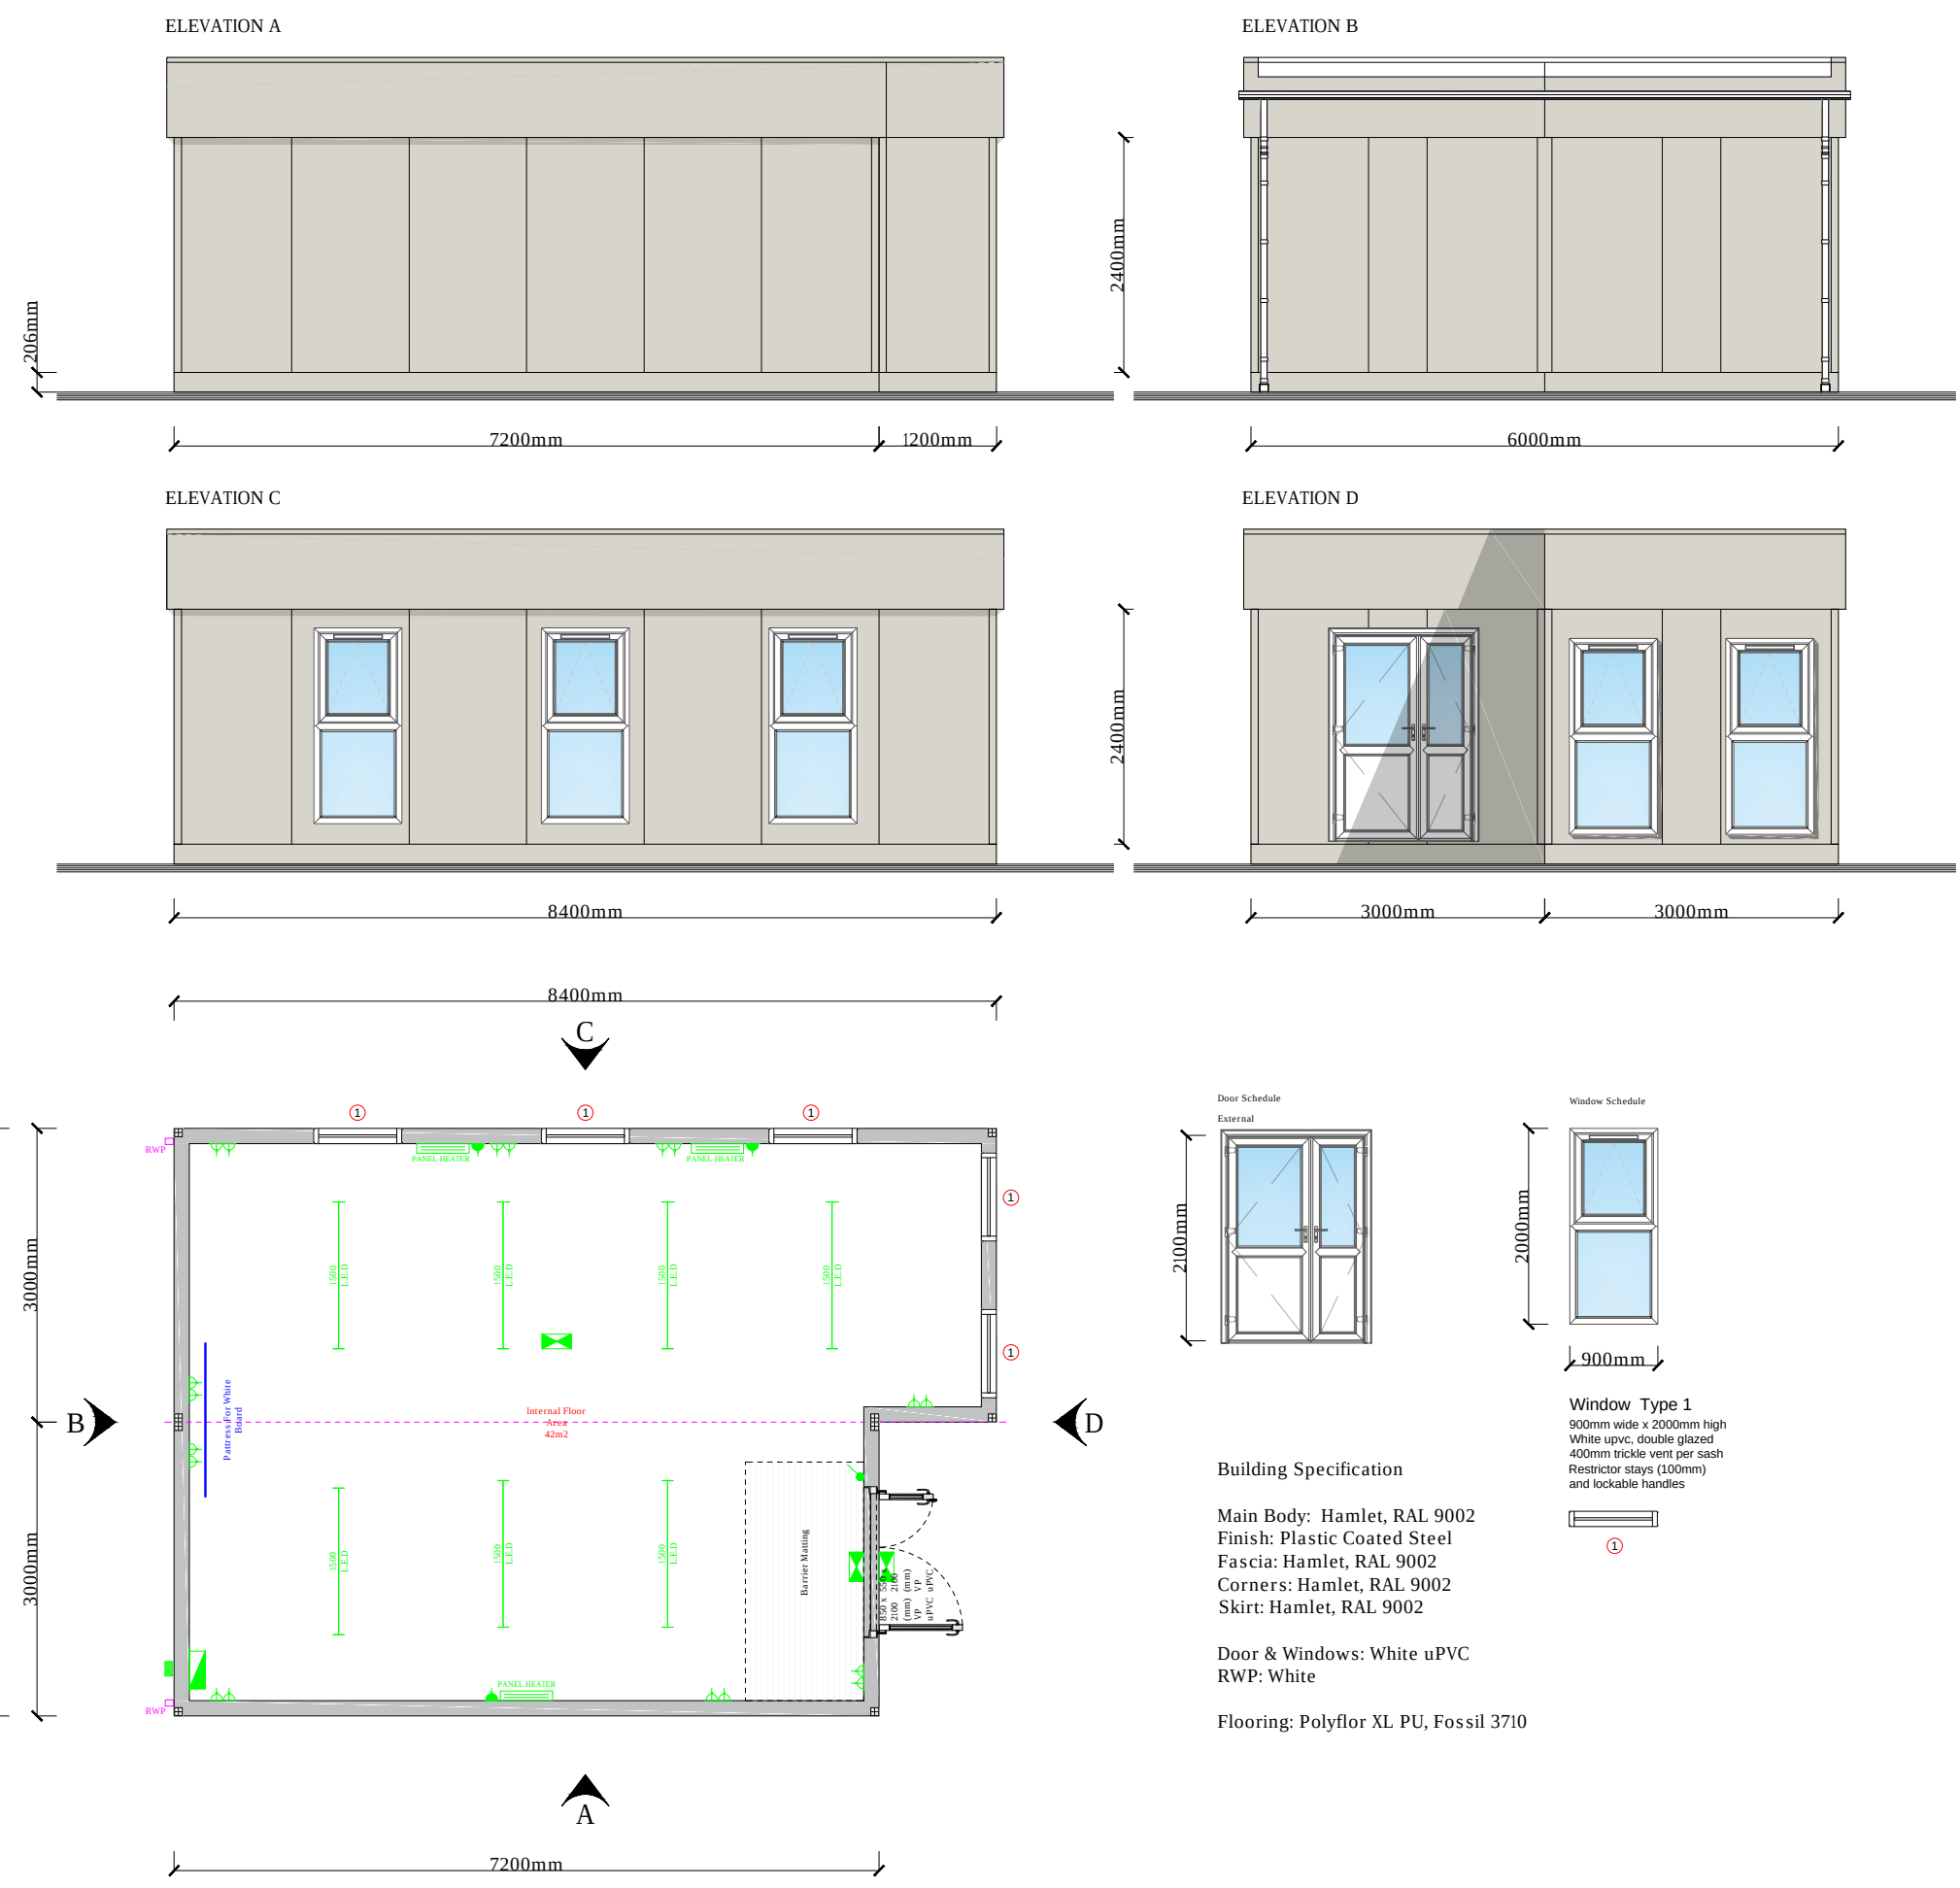

Building Specification

Main Body: Hamlet, RAL 9002
Finish: Plastic Coated Steel
Fascia: Hamlet, RAL 9002
Corners: Hamlet, RAL 9002
Skirt: Hamlet, RAL 9002

Door & Windows: White uPVC
RWP: White

Flooring: Polyflor XL PU, Fossil 3710

Drawing Legend

Electrical

- Distribution Board
- Electrical Inlet
- Single 13Amp Socket (450mm AFFL)
- Double 13Amp Socket (450mm AFFL)
- Double 13Amp Socket (1100mm AFFL)
- H/L Single Switch Fused Spur
- Switched Spur
- Unswitched Spur
- Data Back Box
- 6A Double Pole Pullswitch
- 20A Double Pole Lightswitch (1200 AFFL)

Heating

- High Level Heater
- Panel Heater
- Tubular Heater
- Frost Thermostat
- Under Sink Water Heater
- Over Sink Water Heater

Lighting

- Emergency Light
- Internal Bulkhead Light
- L.E.D Batten Light
- Vapor Proof L.E.D Light
- L.E.D Ceiling Panel Light
- External Bulkhead Light
- Passive Infrared Sensor

Mechanical

- Extractor Fan - Wall Mounted
- Extractor Fan - Ceiling Mounted
- Air Conditioning Unit - Wall Mounted
- Air Conditioning Unit - Ceiling Mounted
- Air Conditioning Condenser

Water

- Mains Cold Water Inlet (MCW)
- Foul Water Outlets - 40mm & 110mm

REV	DATE	DESCRIPTION	BY
A	04/11/2021	Flooring Updated	

Portable Building Sales Ltd
tel : 01482 656590 email: contact@portablebuildingsales.co.uk

Drawn By: J.H

Checked By:

Drawing Number: PBSE8260

Date: 22/07/2021

Sheet: A3 Scale: 1:75

Rev: A Stock Reference:

This drawing is to be read in conjunction with all related drawings. Do not scale from this drawing. All dimensions must be checked and verified on site before commencing any work or producing shop drawings. The originator should be notified immediately of any discrepancy.

This drawing is copyright and remains the property of Portable Building Sales Ltd.

Project: New 2 Bay Clearview (8.4m x 6m)

Drawing: Plan & Elevations

Client: St Clare's School