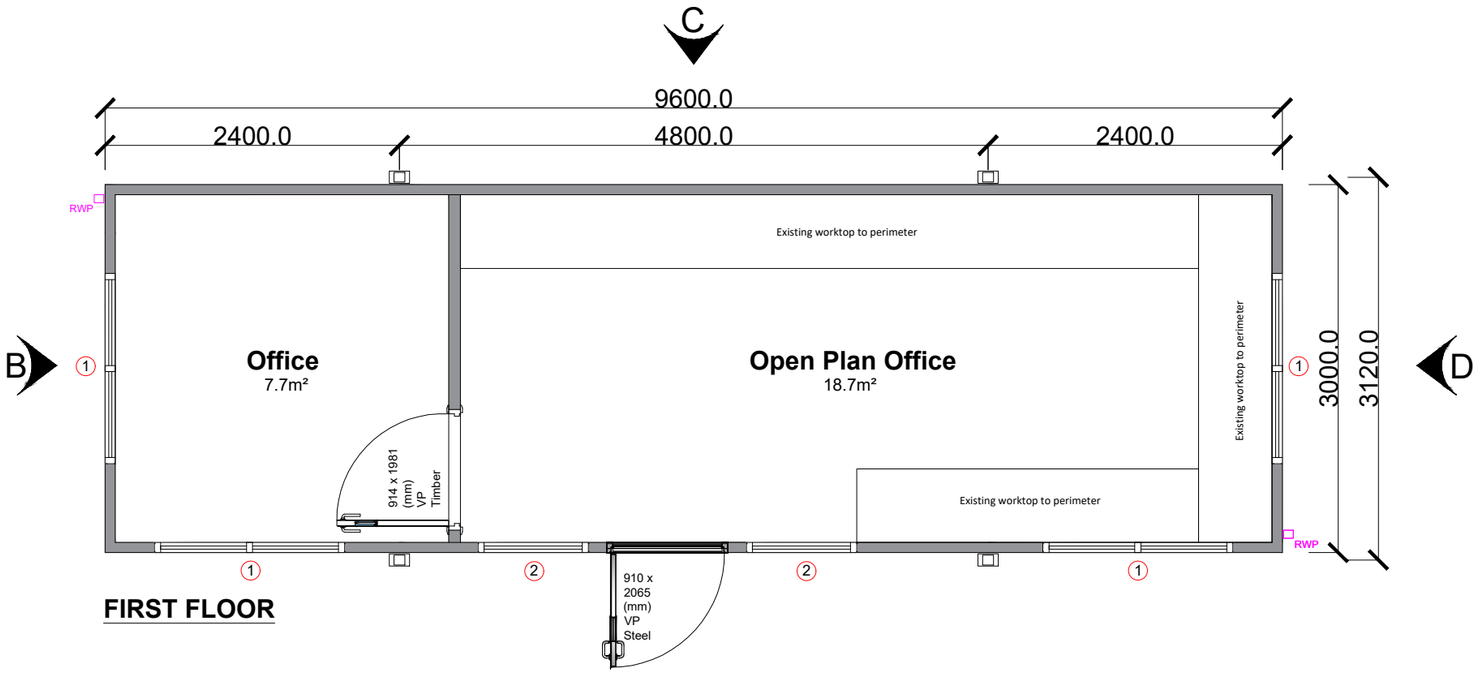


FIRST FLOOR

Building Specification

Main Body: Goosewing Grey, 10A05
Finish: Plastic Coated Steel
Fascia: Anthracite RAL7016
Corners: Anthracite RAL7016
Jacklegs: Anthracite RAL7016


Door: Steel, Anthracite RAL7016

Windows: White uPVC

RWP`s - White uPVC

Flooring: Grey vinyl floor finish

External Door & Window Schedule

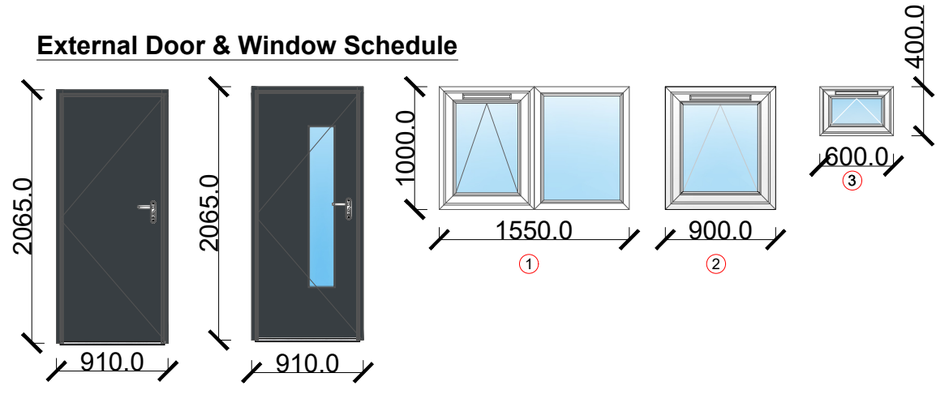

Notes:
- For illustration purposes only
- Module sizes are indicative
- Window and door locations may vary
- Free standing furniture is by others

Scale 1:50

0 1 2 3 4 5

REV.	DESCRIPTION	DATE	BY
P01	First issue	29/10/26	DG

DRAWINGS ARE WERNICK'S COPYRIGHT AND MAY NOT BE REPRODUCED.
DRAWING NOT TO SCALE UNLESS SPECIFIED.
DIMENSIONS AND LAYOUT SUBJECT TO CHANGE.
ALL DIMENSIONS ARE IN MM UNLESS OTHERWISE SPECIFIED.

Wernick
REFURBISHED BUILDINGS
STATION LANE
SHIPTON-BY-BENINGBROUGH
YORK
YO30 1BS
01904 471481
REFURBISHED@WERNICK.CO.UK
WWW.WERNICK.CO.UK

CLIENT
STOCK

PROJECT
32' x 10' Jackleg Office Cabin

DRAWING
Layout

DRAWN	CHECKED	DATE	SCALE @ A3
DG		29/10/26	1:50

DRAWING No.

REVISION P01

CONTRACT No.

Wernick GROUP