Elevation A

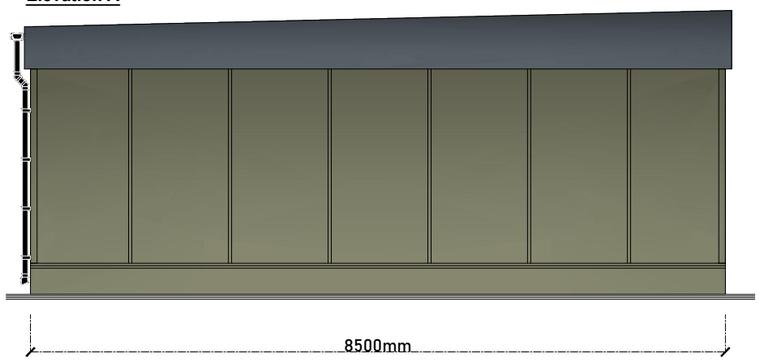

Elevation B

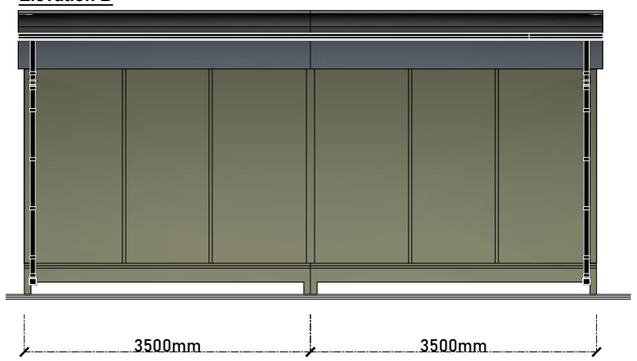

Elevation C

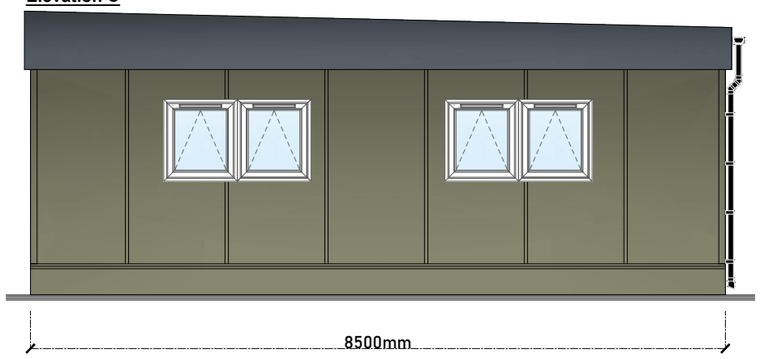

Elevation D

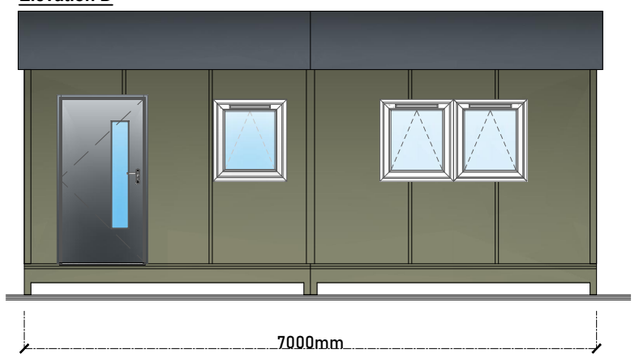

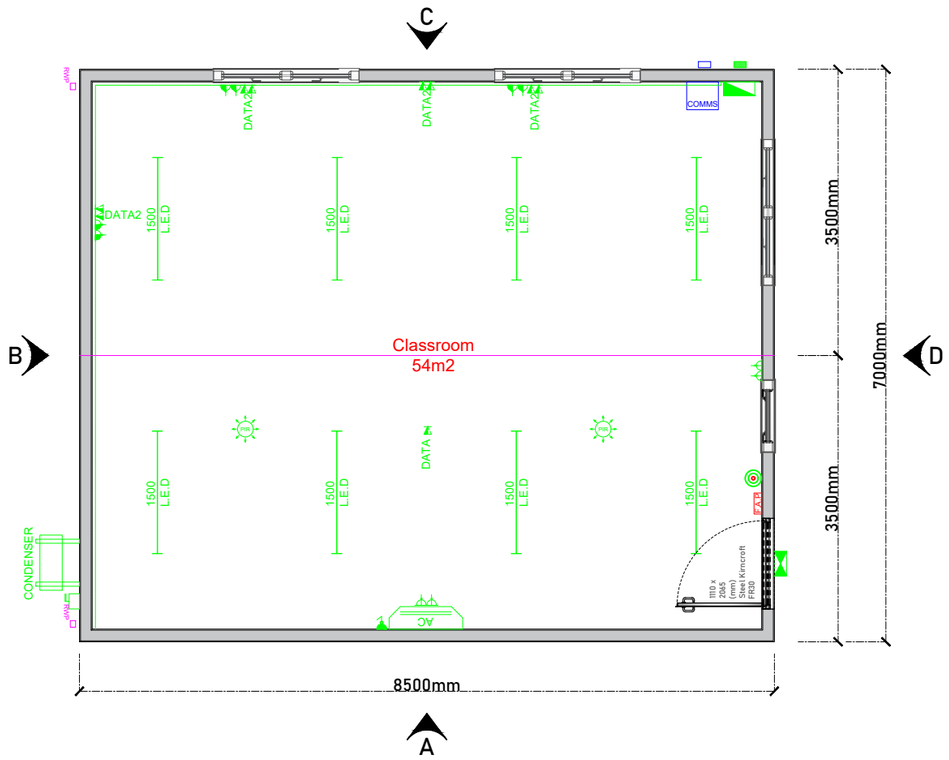

External Doors & Windows

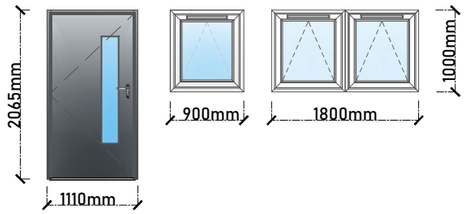

Building Specification

Main Body: Olive Green, 12B27
Finish: Plastic Coated Steel
Fascia: Anthracite, RAL 7016
Corners: Olive Green, 12B27
Skirt:

Door: Steel - Anthracite RAL 7016
Windows: uPVC, White
RWP: Black

Flooring: TBC

Drawing Legend

Electrical

- Distribution Board
- Electrical Inlet
- Single 13Amp Socket (450mm AFFL)
- Double 13Amp Socket (450mm AFFL)
- Double 13Amp Socket (1100mm AFFL)
- H/L Single Switch Fused Spur
- Switched Spur
- Unswitched Spur
- Data Back Box
- 6A Double Pole Pullswitch
- 20A Double Pole Lightswitch (1200 AFFL)

Heating

- High Level Heater
- Panel Heater
- Tubular Heater
- Frost Thermostat
- Under Sink Water Heater
- Over Sink Water Heater

Lighting

- Emergency Light
- Internal Bulkhead Light
- L.E.D Batten Light
- Vapor Proof L.E.D Light
- L.E.D Ceiling Panel Light
- External Bulkhead Light
- Passive Infrared Sensor

Mechanical

- Extractor Fan - Wall Mounted
- Extractor Fan - Ceiling Mounted
- Air Conditioning Unit - Wall Mounted
- Air Conditioning Unit - Ceiling Mounted
- Air Conditioning Condenser

Water

- Mains Cold Water Inlet (MCW)
- Foul Water Outlets - 40mm & 110mm

REV	DATE	DESCRIPTION	BY

Portable Building Sales Ltd
tel : 01482 656590 email: contact@portablebuildingsales.co.uk

Client: Stock

Project: Pre-owned 2 Bay (8.5m x 3.5m) (Classroom Building)

Drawing: Plan & Elevations

Drawn By: J.H	Date: 20/07/2020	
Checked By:	Sheet: A3	Scale: 1:75
Drawing Number: PBSS2155	Rev:	Stock Reference:

This drawing is to be read in conjunction with all related drawings. Do not scale from this drawing. All dimensions must be checked and verified on site before commencing any work or producing shop drawings. The originator should be notified immediately of any discrepancy.
This drawing is copyright and remains the property of Portable Building Sales Ltd.